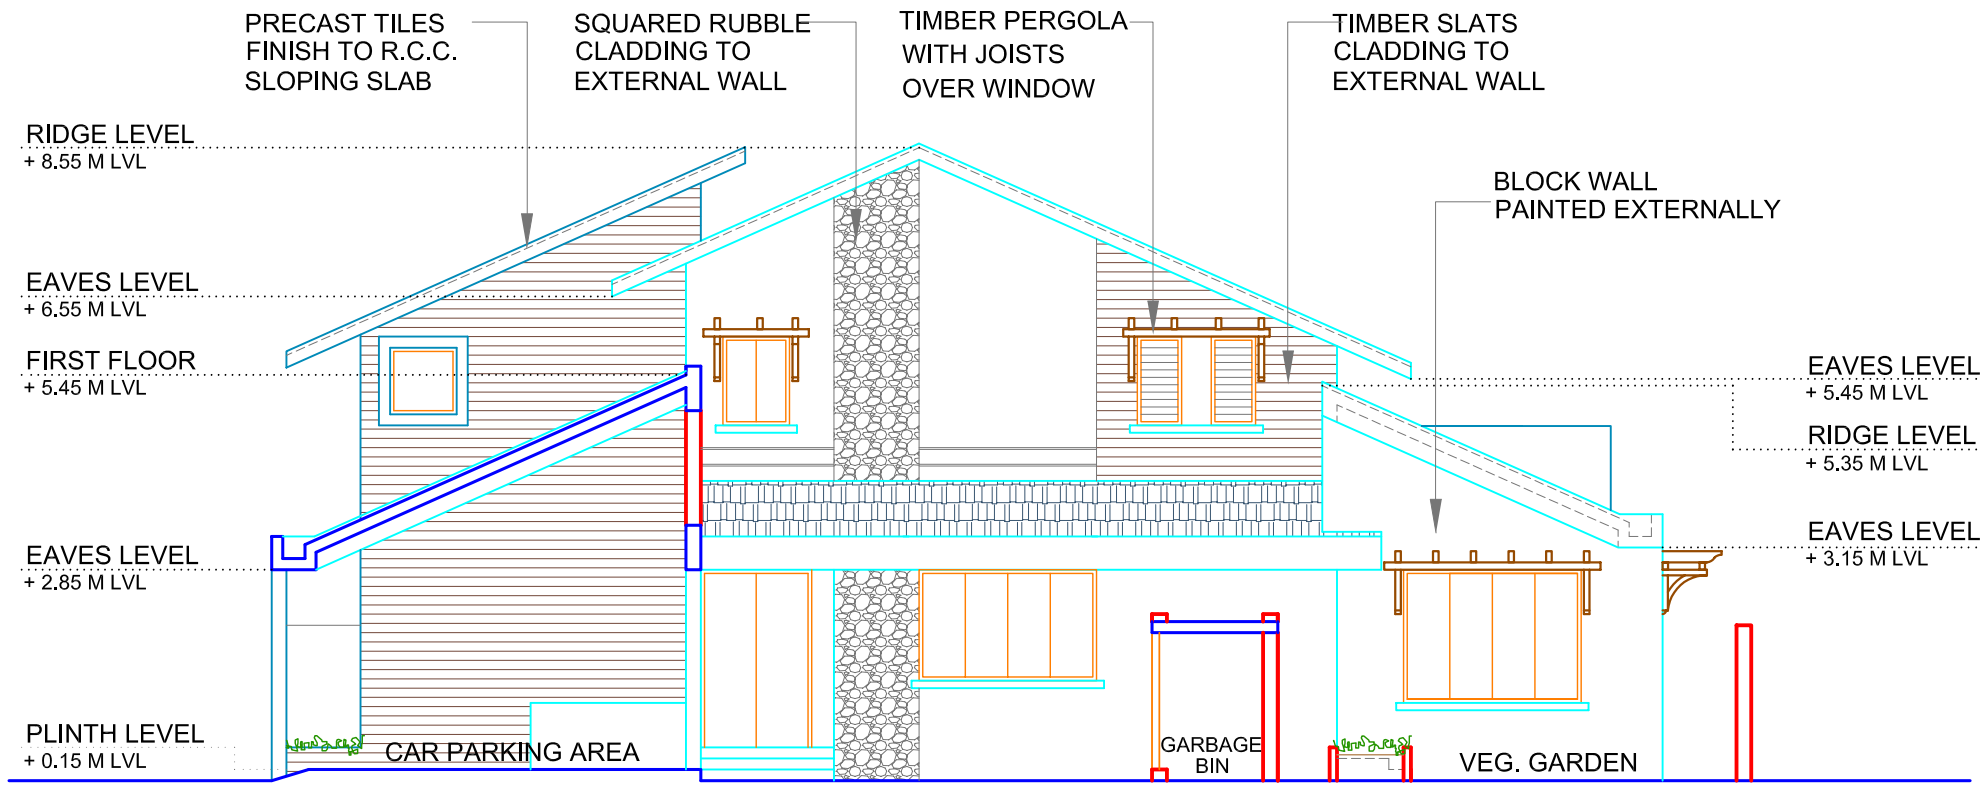

RIGHT SIDE ELEVATION

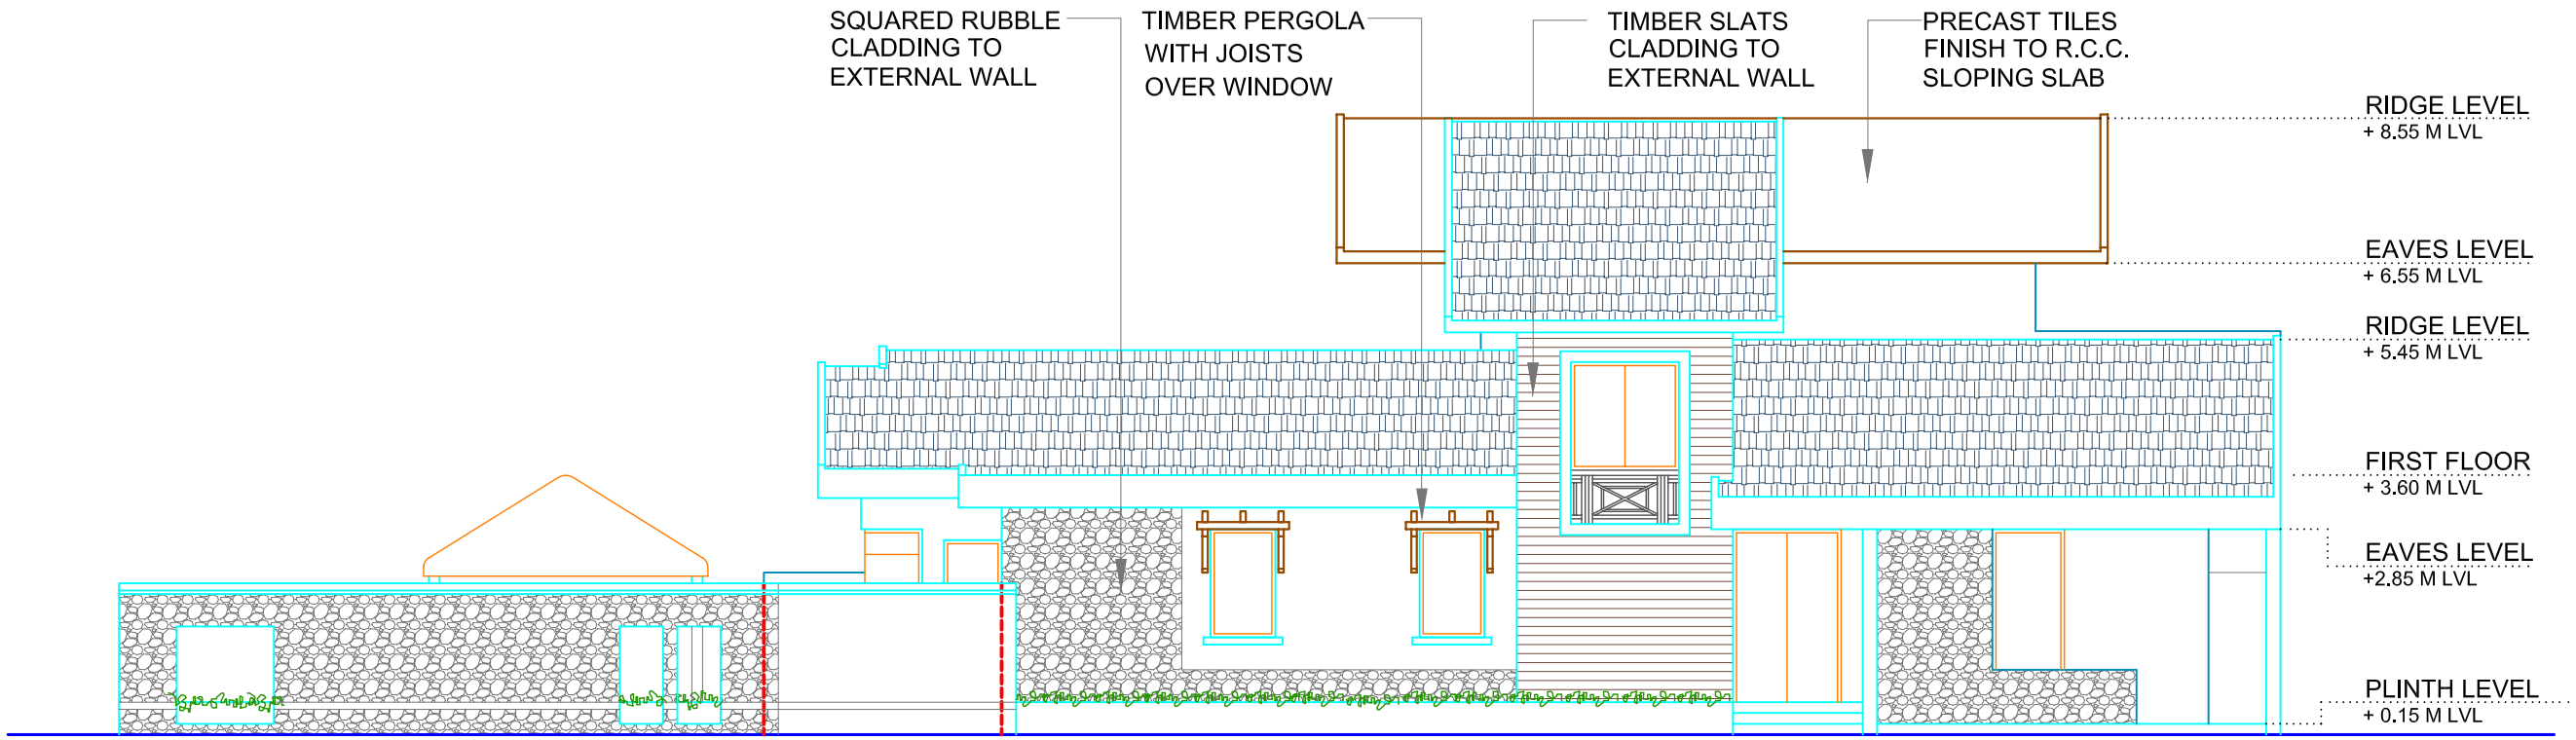

ROAD SIDE ELEVATION

DRAWING TITLE : 600 SQ.M. PLOT VILLA - ELEVATION	DRAWING ISSUED :	NOTE: 1. ALL DIMENSIONS ARE IN MILLIMETRES UNLESS OTHERWISE SPECIFIED 2. DO NOT SCALE THE DRAWINGS. FOLLOW WRITTEN DIMENSIONS ONLY. 3. THIS DRAWING IS THE PROPERTY OF KEER DESIGNS GROUP architects AND IS NOT TO BE REPRODUCED, COPIED OR HANDED OVER TO A THIRD PARTY OR USED FOR ANY OTHER PURPOSE.	DESIGN CONSULTANTS
PROJECT: RESIDENTIAL AND COMMERCIAL DEVELOPMENT FOR LA POINTE PROPERTIES AT POINTE AUX CANNONIERS, GRAND BAIE	REVISION		KEER DESIGNS GROUP MUMBAI, INDIA keerdesigns@rediffmail.com
	DATE		
	TO		

PROJ / DRW NO. VILLA C - 04	REVISION NO. --
DATE 17.01.2007	REVISED BY --
DRAWN BY SWAPNA	REVISED ON --
SCALE 1:100	