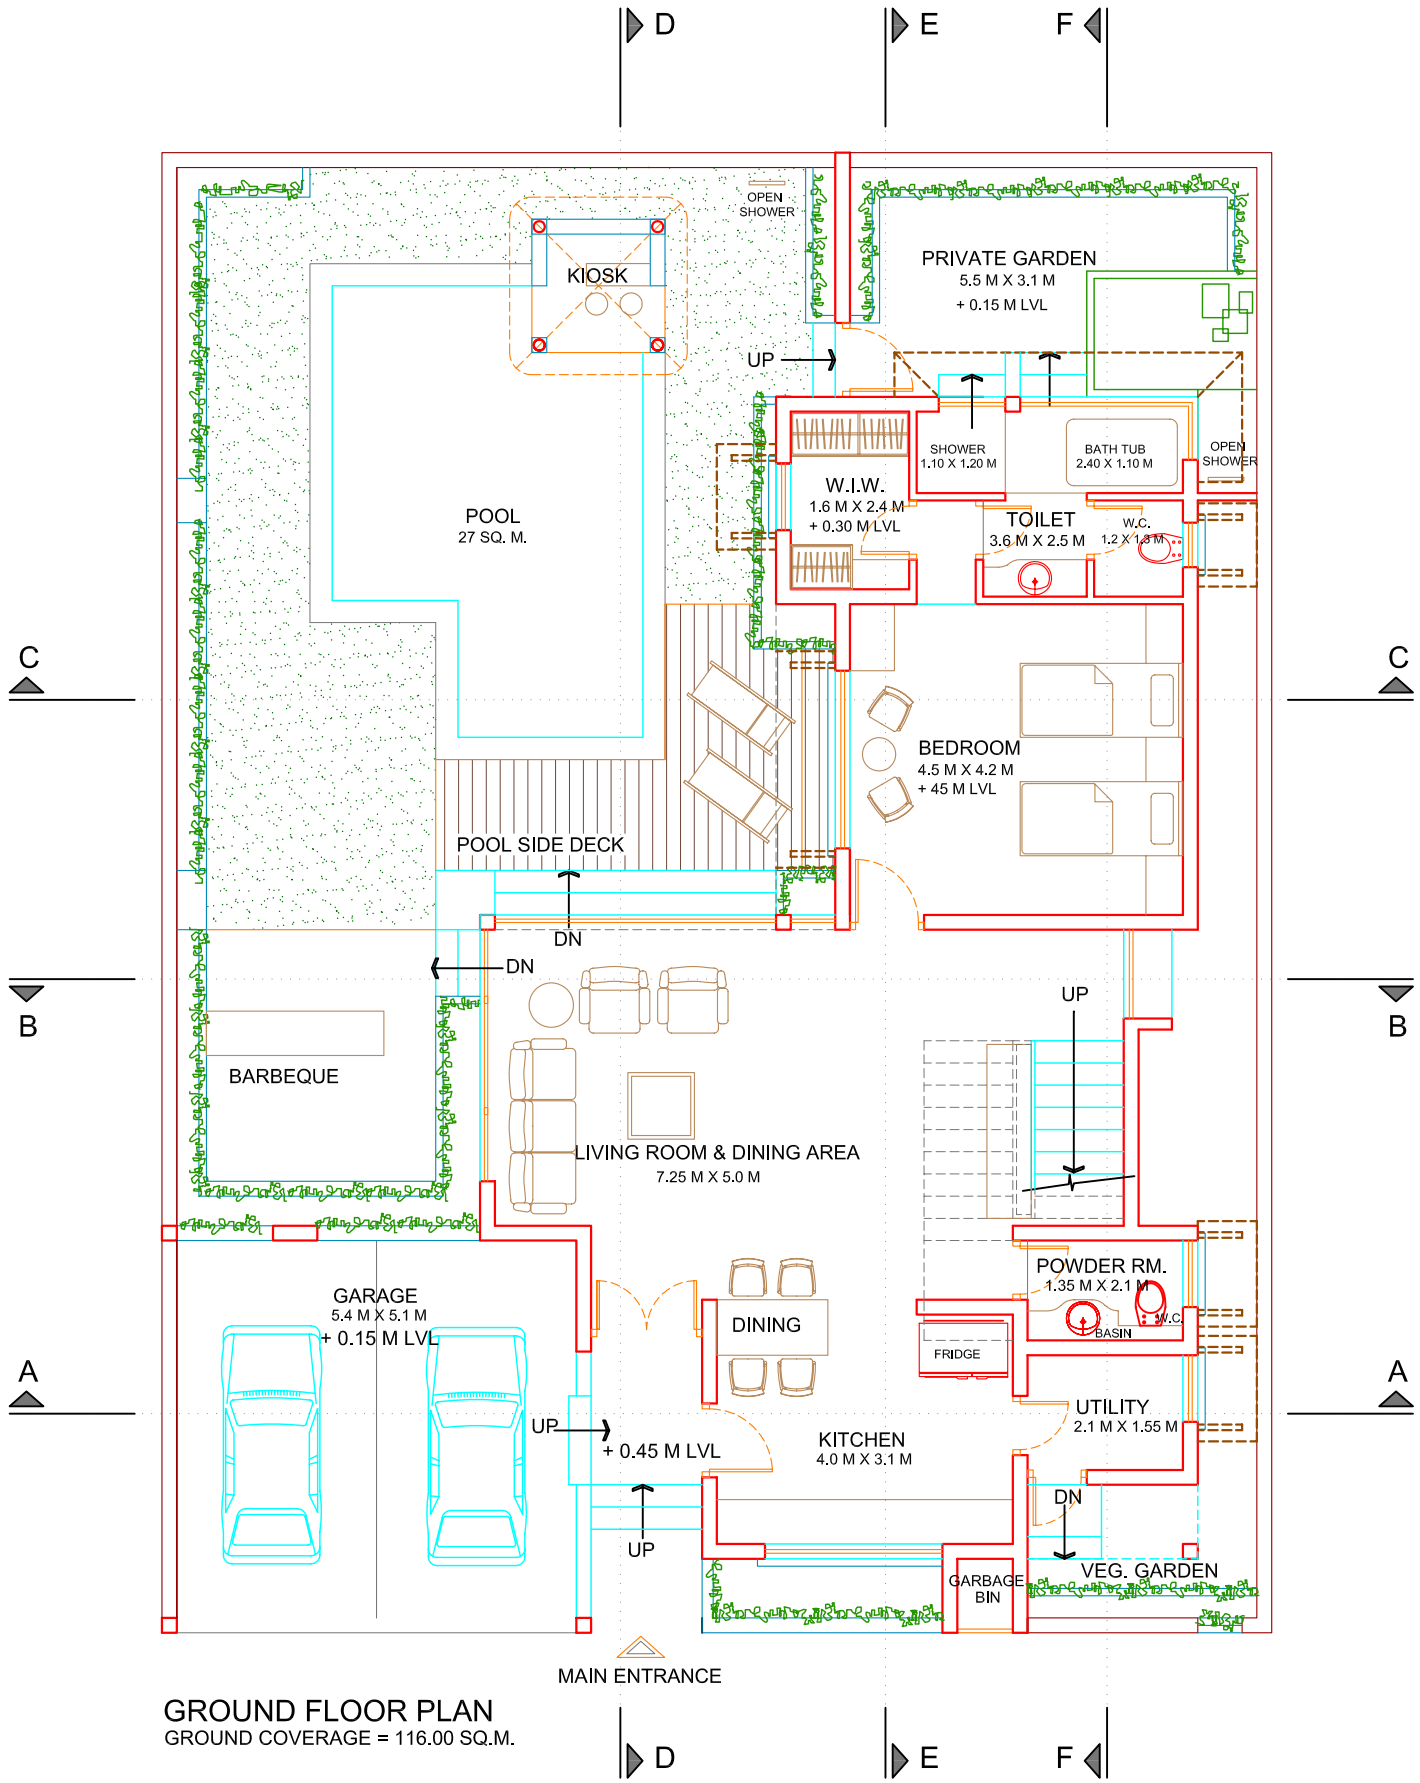

GROUND FLOOR PLAN

GROUND COVERAGE = 116.00 SQ.M.

PLOT SIZE 15M X 20M = 300 SQ.MT
COVERED AREA
LOWER FLOOR - 116.0 SQ. MT.
FIRST FLOOR - 59.0 SQ. MT.
GROUND COVERAGE - 40%
KIOSK - 5.75 SQ.MT.
POOL SIZE - 27 SQ.MT.
PARKING SPACE - 28.62 SQ.MT.

DRAWING TITLE : 300 SQ.M. PLOT VILLA - GROUND FLOOR PLAN	DRAWING ISSUED :	NOTE: 1. ALL DIMENSIONS ARE IN MILLIMETRES UNLESS OTHERWISE SPECIFIED 2. DO NOT SCALE THE DRAWINGS. FOLLOW WRITTEN DIMENSIONS ONLY. 3. THIS DRAWING IS THE PROPERTY OF KEER DESIGNS GROUP architects AND IS NOT TO BE REPRODUCED, COPIED OR HANDED OVER TO A THIRD PARTY OR USED FOR ANY OTHER PURPOSE.	DESIGN CONSULTANTS
PROJECT: RESIDENTIAL AND COMMERCIAL DEVELOPMENT FOR LA POINTE PROPERTIES AT POINTE AUX CANNONIERS, GRAND BAIE	REVISION		KEER DESIGNS GROUP MUMBAI, INDIA keerdesigns@rediffmail.com
	DATE		
	TO		

PROJ / DRW NO.	REVISION NO.
VILLA A - 01	--
DATE 15.01.2007	REVISED BY --
DRAWN BY SWAPNA	REVISED ON --
SCALE 1:100	